NOTES THIS SHEET

1 NEW ISOLATION VALVE.

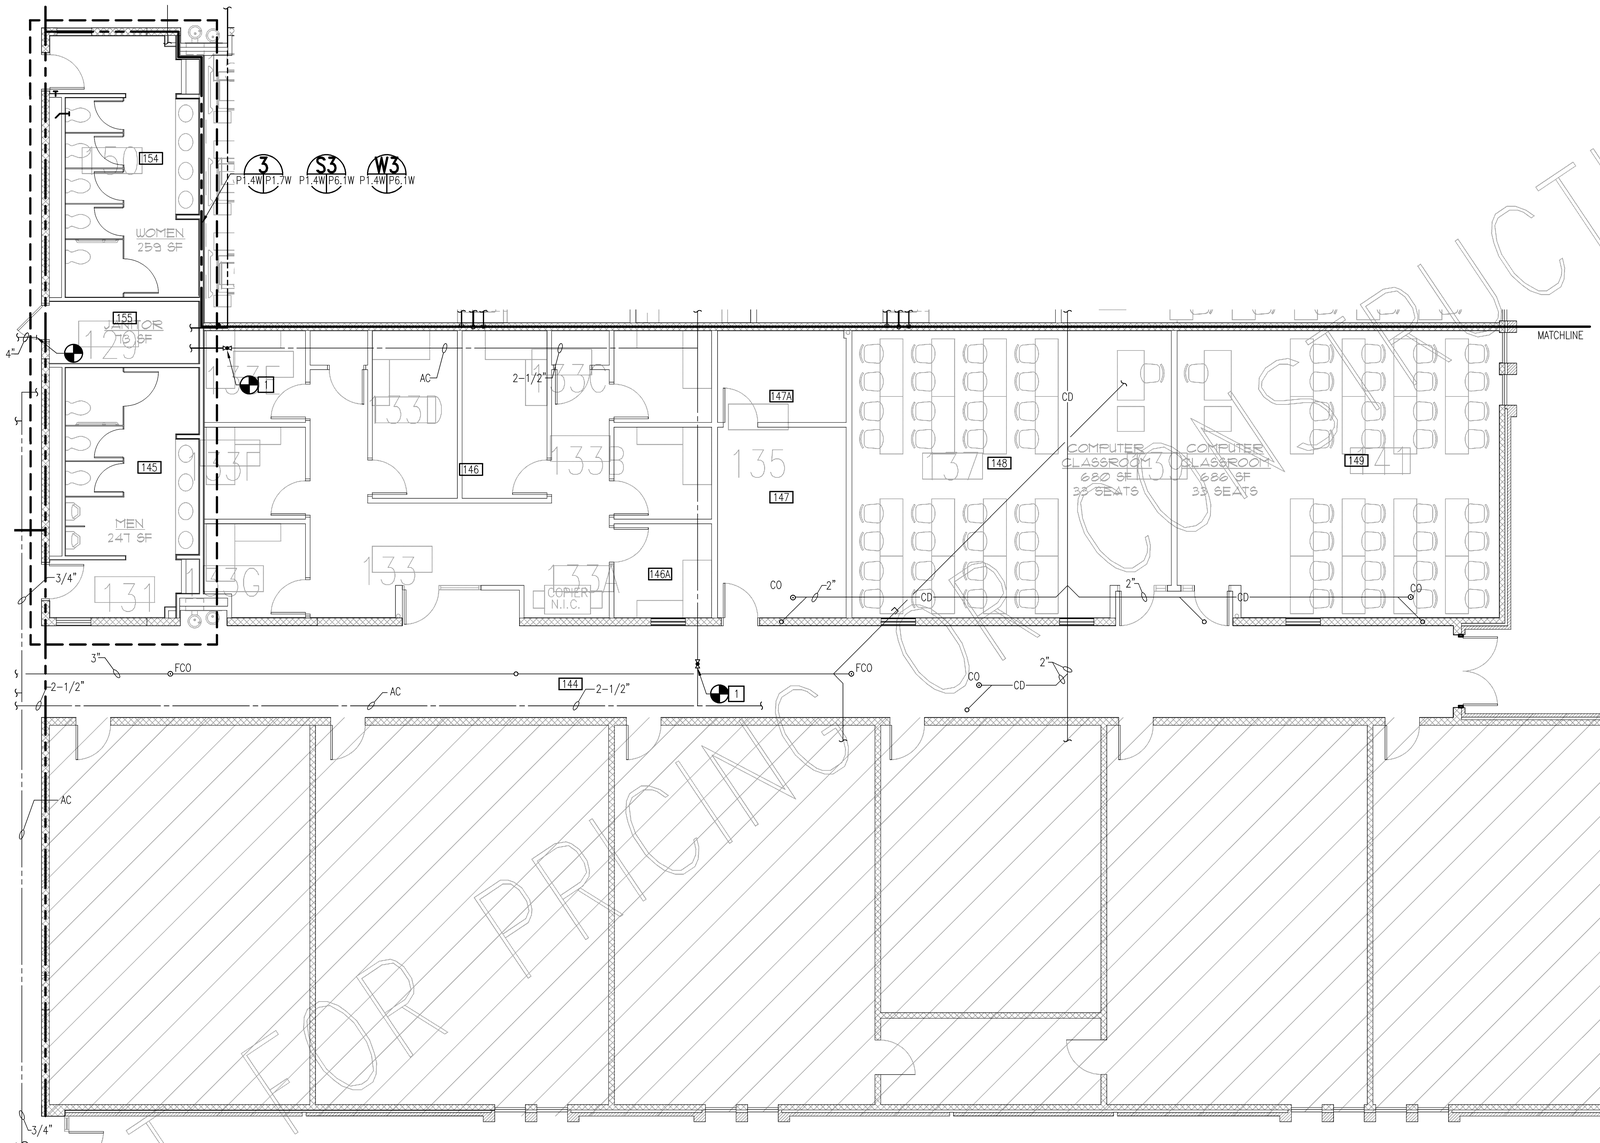

SECTION 4 ROOM SCHEDULE

144	CORRIDOR
145	MENS
146	OPEN OFFICE
146A	HUDDLE
147	OPEN OFFICE
147A	OFFICE
148	COMPUTER CLASSROOM
149	COMPUTER CLASSROOM
154	WOMENS
155	JANITOR

WARSAW CAMPUS PLUMBING NEW WORK FLOOR PLAN

SCALE: 3/16" = 1'-0"

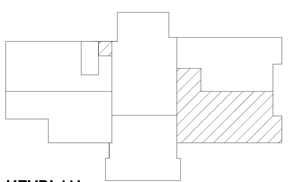

KEYPLAN

NO SCALE

GRAPHIC SCALES

3/16" = 1'-0" 0' 5' 10' 20'

nbj ARCHITECTURE
A Professional Limited Company
GROVE PARK SQUARE
11537-B NUCKOLS ROAD
Richmond, Virginia 23059
(804) 273-9811 fax: (804) 273-9843

RAPPAHANNOCK COMMUNITY COLLEGE
CAMPUS RENOVATIONS
WARSAW + GLENNS, VIRGINIA
PC: 260-17712

WARSAW CAMPUS PLUMBING
NEW WORK FLOOR PLAN

Date: JANUARY 13, 2010

REVISIONS

NO.	DATE

PAGE COLLABORATIVE
MECHANICAL ELECTRICAL ENGINEERS
VIRGINIA BEACH, VA - 757-499-7229

COMMONWEALTH OF VIRGINIA
JOHN M. NEWELL
Lic. No. 033329
01-13-10
PROFESSIONAL ENGINEER

Sheet
P1.4W

File Number
9004